

REF. A Wooden structure



REF. B Placement



REF. C Wood finish



DRAFT

PROJECT

Project Name	Wysing
Drawing Name	Signage package
DESIGN STAGE	Draft
DRAWN	EA
CHECKED	SY
DATE	26–02–2026
DRAWING TITLE	Entrance signage Option B
DRAWING NO.	
revision History	1

LINES

Cut M100

Crease M100

Dims C100

SCALE

1:10 at A3

COLOUR & MATERIAL

Stained black timber	PCL RAL 5024	PCL RAL 1004
N/A	N/A	N/A


Twelve

Twelve Design Ltd.
www.twelve.la
hi@twelve.la
020 8133 1212

123 Camden High Street
London, NW1 7JR

All Rights reserved. These drawings, concepts, designs and ideas are the property of Twelve. They may not be copied, reproduced, disclosed to others or used in connection with any work other than specified project for which they were prepared, in whole or in part, without the prior written authorisation of Twelve Design Ltd.

Quantity: x 7

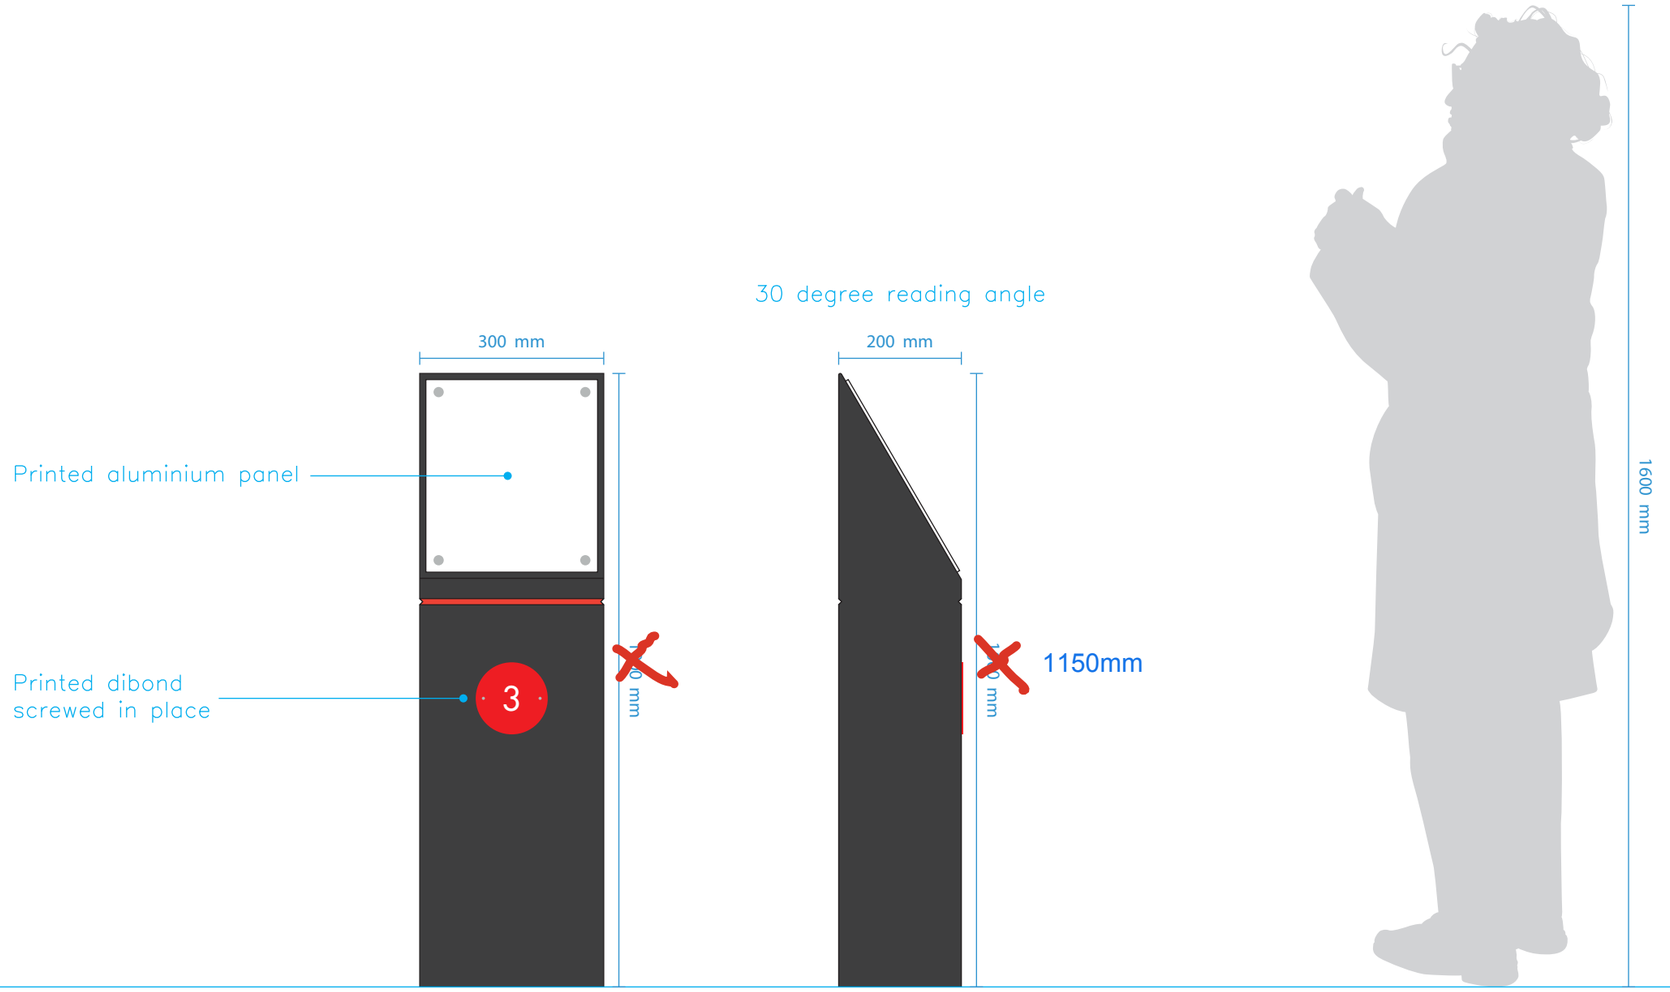

REF. A post finish



DRAFT

PROJECT

Project Name	Wysing
Drawing Name	Signage package
DESIGN STAGE	Draft
DRAWN	EA
CHECKED	SY
DATE	26-02-2026
DRAWING TITLE	Outdoor interpretation
DRAWING NO.	1
revision History	

LINES

Cut M100

Crease M100

Dims C100

SCALE

1:10 at A3

COLOUR & MATERIAL

Stained black timber	Printed Dibond	N/A
N/A	N/A	N/A

Twelve


Twelve Design Ltd.
www.twelve.la
hi@twelve.la
020 8133 1212

123 Camden High Street
London, NW1 7JR

All Rights reserved. These drawings, concepts, designs and ideas are the property of Twelve. They may not be copied, reproduced, disclosed to others or used in connection with any work other than specified project for which they were prepared, in whole or in part, without the prior written authorisation of Twelve Design Ltd.

5mm Aluminium Manufacturer to advise thickness

external
est quantity x3

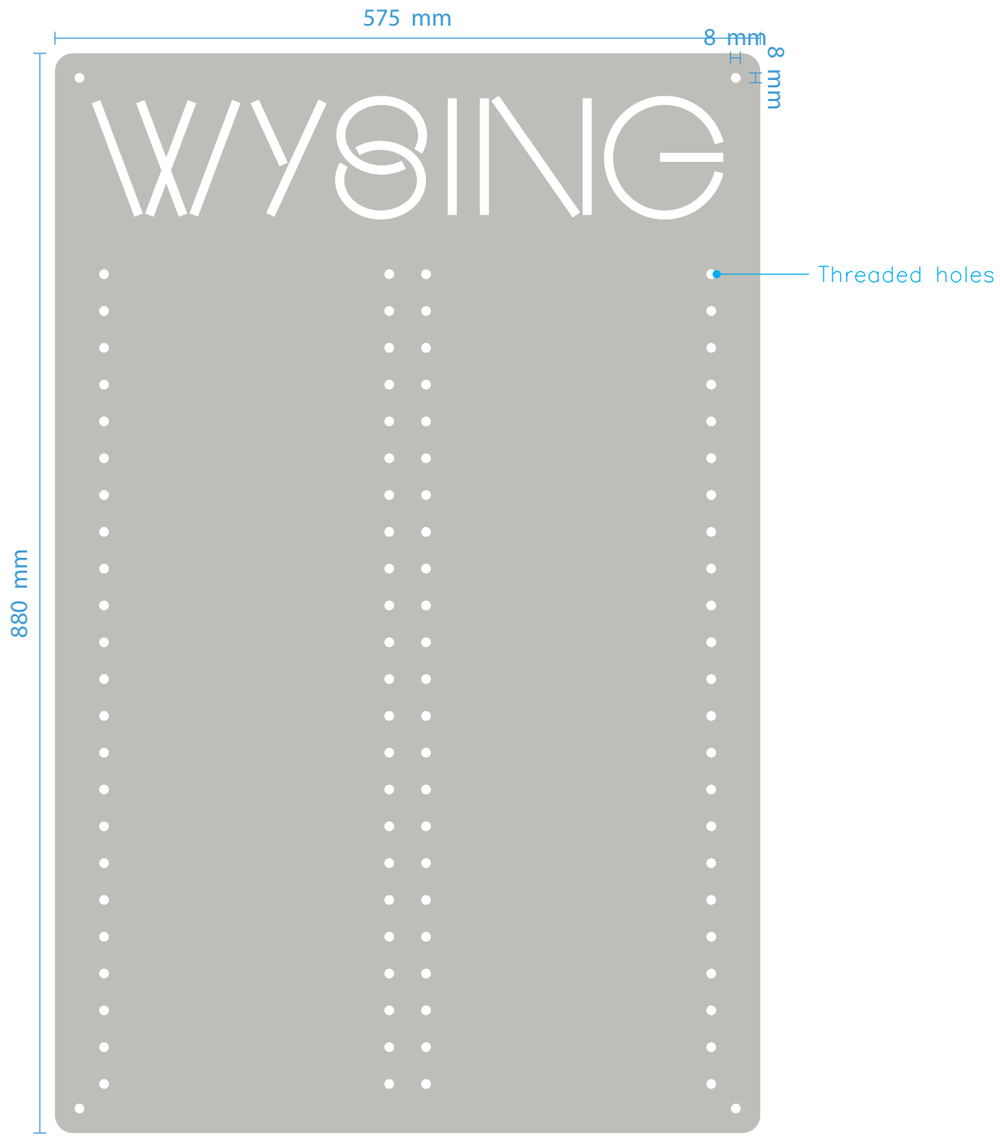

Front panel

REF. A Assembled example



DRAFT

PROJECT

Project Name	Wysing
Drawing Name	Signage package
DESIGN STAGE	Draft
DRAWN	EA
CHECKED	SY
DATE	26–02–2026
DRAWING TITLE	Navigation panel
DRAWING NO.	1
revision History	

LINES

Cut M100

Crease M100

Dims C100

SCALE

1:5 at A3

COLOUR & MATERIAL

Doc. Mode CMYK

N/A

N/A

N/A

N/A

N/A

Twelve


Twelve Design Ltd.
www.twelve.la
hi@twelve.la
020 8133 1212


123 Camden High Street
London, NW1 7JR

All Rights reserved. These drawings, concepts, designs and ideas are the property of Twelve. They may not be copied, reproduced, disclosed to others or used in connection with any work other than specified project for which they were prepared, in whole or in part, without the prior written authorisation of Twelve Design Ltd.

5mm Aluminium Manufacturer to advise thickness

external
est quantity x3

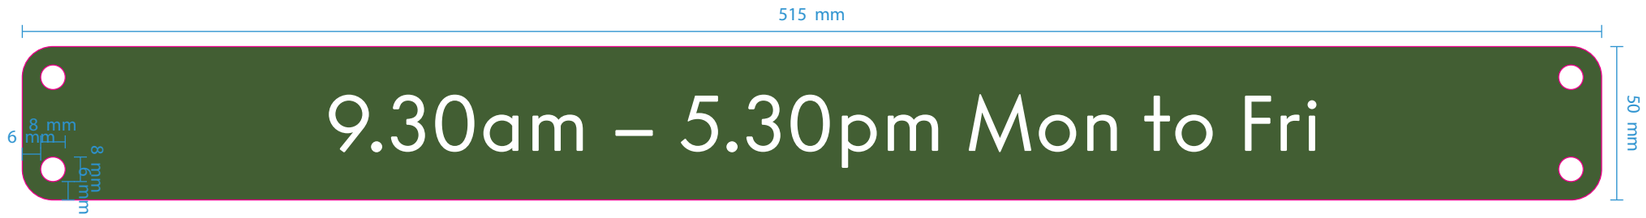

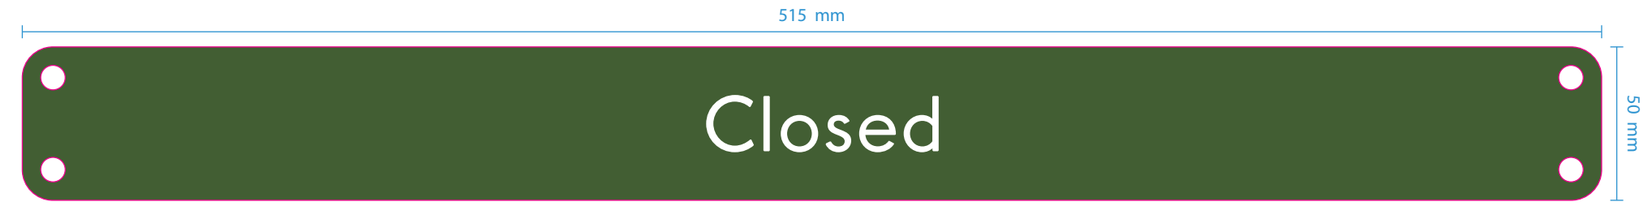

REF. A Assembled example



DRAFT

PROJECT

Project Name	Wysing
Drawing Name	Signage package
DESIGN STAGE	Draft
DRAWN	EA
CHECKED	SY
DATE	26–02–2026
DRAWING TITLE	Screw in panel
DRAWING NO.	1
revision History	

LINES

Cut M100

Crease M100

Dims C100

SCALE

1:2 at A3

COLOUR & MATERIAL

4 colour print

N/A

N/A

N/A

N/A


N/A

Twelve

Twelve Design Ltd.
www.twelve.la
hi@twelve.la
020 8133 1212

123 Camden High Street
London, NW1 7JR

All Rights reserved. These drawings, concepts, designs and ideas are the property of Twelve. They may not be copied, reproduced, disclosed to others or used in connection with any work other than specified project for which they were prepared, in whole or in part, without the prior written authorisation of Twelve Design Ltd.

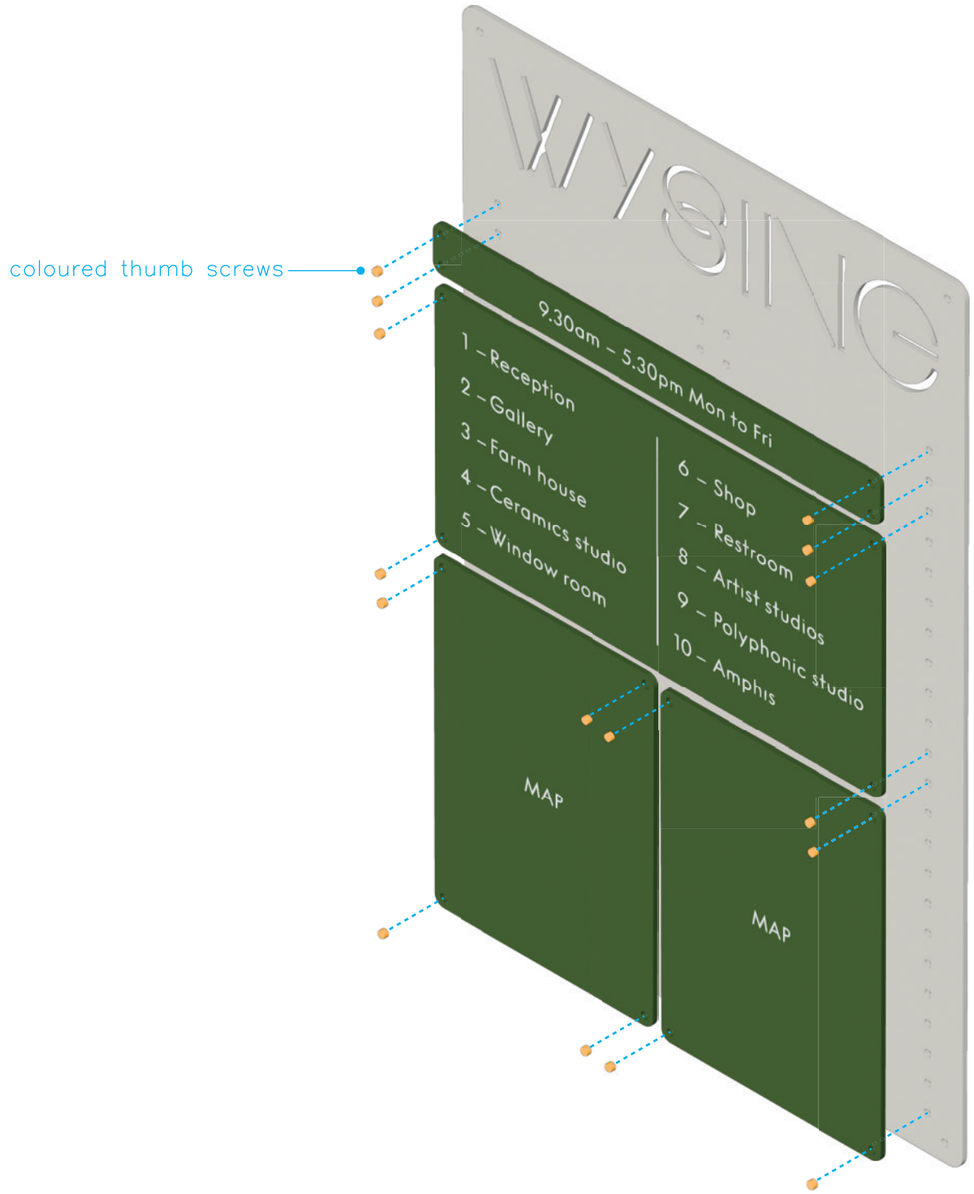

REF. A Assembled example



DRAFT

PROJECT

Project Name	Wysing
Drawing Name	Signage package
DESIGN STAGE	Draft
DRAWN	EA
CHECKED	SY
DATE	26–02–2026
DRAWING TITLE	Navigation panel
DRAWING NO.	1
revision History	

LINES

Cut M100

Crease M100

Dims C100

SCALE

1:2 at A3

COLOUR & MATERIAL

4 colour print

N/A

N/A

N/A

N/A

N/A

Twelve


Twelve Design Ltd.
www.twelve.la
hi@twelve.la
020 8133 1212

123 Camden High Street
London, NW1 7JR

All Rights reserved. These drawings, concepts, designs and ideas are the property of Twelve. They may not be copied, reproduced, disclosed to others or used in connection with any work other than specified project for which they were prepared, in whole or in part, without the prior written authorisation of Twelve Design Ltd.

5mm Aluminium Manufacturer to advise thickness

external
est quantity x3

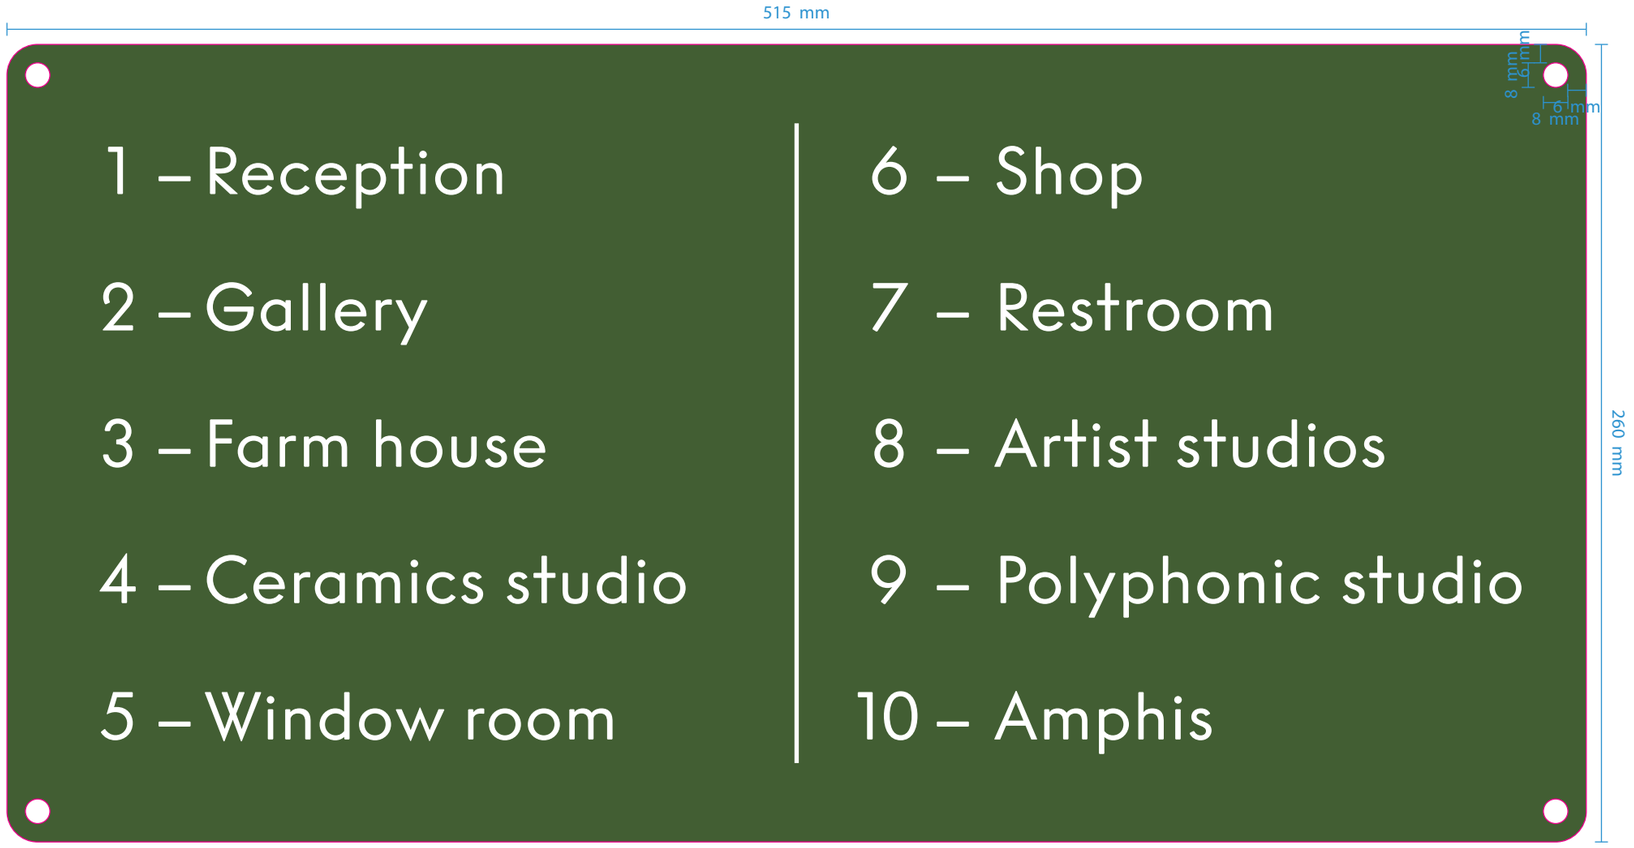

REF. A Assembled example



DRAFT

PROJECT

Project Name	Wysing
Drawing Name	Signage package
DESIGN STAGE	Draft
DRAWN	EA
CHECKED	SY
DATE	26–02–2026
DRAWING TITLE	Screw in panel
DRAWING NO.	1
revision History	

LINES

Cut M100

Crease M100

Dims C100

SCALE

1:2 at A3

COLOUR & MATERIAL

4 colour print

N/A

N/A

N/A

N/A

N/A

Twelve


Twelve Design Ltd.
www.twelve.la
hi@twelve.la
020 8133 1212

123 Camden High Street
London, NW1 7JR

All Rights reserved. These drawings, concepts, designs and ideas are the property of Twelve. They may not be copied, reproduced, disclosed to others or used in connection with any work other than specified project for which they were prepared, in whole or in part, without the prior written authorisation of Twelve Design Ltd.

5mm Aluminium Manufacturer to advise thickness

external
est quantity x3

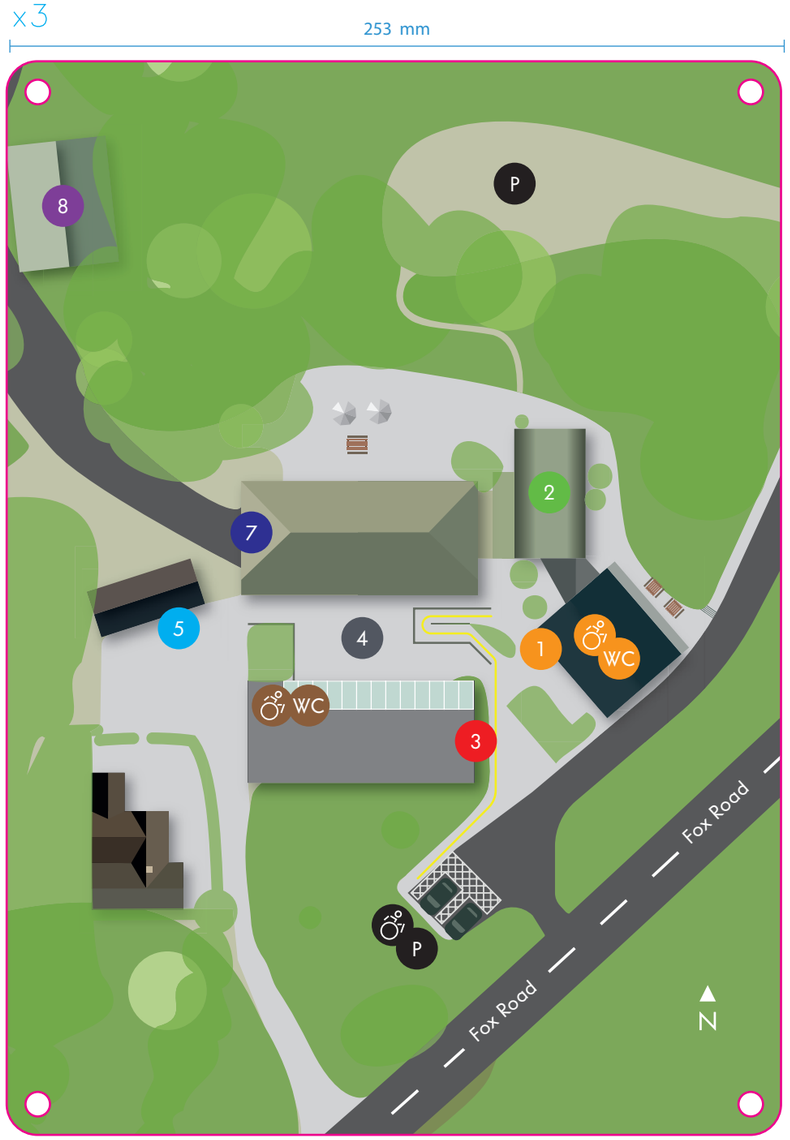




Two–size sets of Traffolyte number dots to be affixed to the map with adhesive.

DRAFT

REF. A, Assembled example

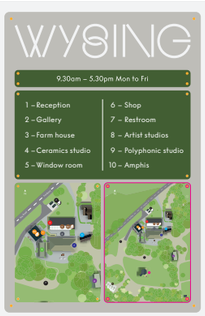

REF. B, Engraved traffolyte numbers



PROJECT

Project Name	Wysing
Drawing Name	Signage package
DESIGN STAGE	Draft
DRAWN	EA
CHECKED	SY
DATE	26–02–2026
DRAWING TITLE	Screw in map
DRAWING NO.	1
revision History	

LINES

Cut M100

Crease M100

Dims C100

SCALE

1:2 at A3

COLOUR & MATERIAL

4 colour print

N/A

N/A

N/A

N/A

N/A

Twelve


Twelve Design Ltd.
www.twelve.la
hi@twelve.la
020 8133 1212

123 Camden High Street
London, NW1 7JR

All Rights reserved. These drawings, concepts, designs and ideas are the property of Twelve. They may not be copied, reproduced, disclosed to others or used in connection with any work other than specified project for which they were prepared, in whole or in part, without the prior written authorisation of Twelve Design Ltd.


5mm Aluminium
Manufacturer to
advise thickness

external
est quantity x8

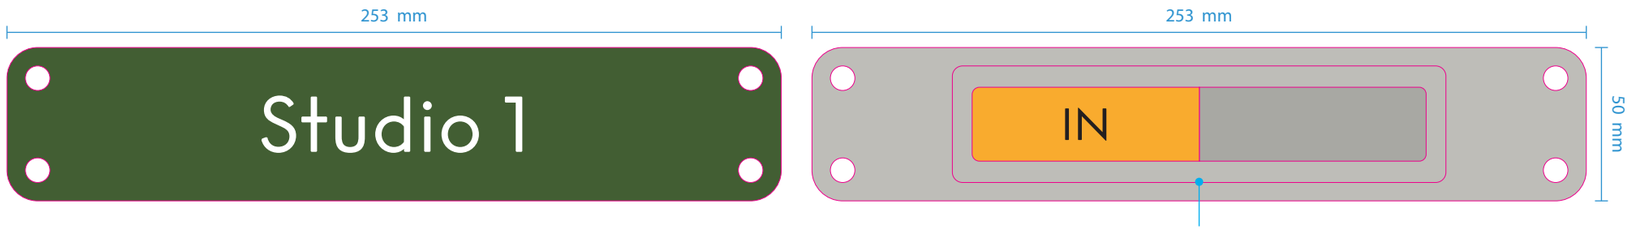


Off the shelf slider mounted to aluminium panels
replacing backing panel for Wysing colours and font

REF. A Premade slider

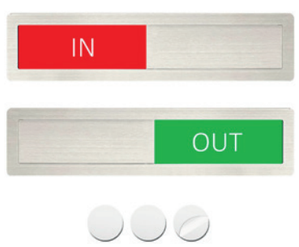

REF. B Assembled example

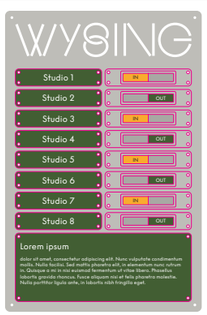

DRAFT

PROJECT

Project Name	Wysing
Drawing Name	Signage package
DESIGN STAGE	Draft
DRAWN	EA
CHECKED	SY
DATE	26–02–2026
DRAWING TITLE	Studio slider
DRAWING NO.	1
revision History	

LINES

Cut M100

Crease M100

Dims C100

SCALE

1:2 at A3

COLOUR & MATERIAL

4 colour print

N/A

N/A

N/A

N/A

N/A

Twelve

Twelve Design Ltd.
www.twelve.la
hi@twelve.la
020 8133 1212

123 Camden High Street
London, NW1 7JR


All Rights reserved. These drawings, concepts, designs and ideas are the property of Twelve. They may not be copied, reproduced, disclosed to others or used in connection with any work other than specified project for which they were prepared, in whole or in part, without the prior written authorisation of Twelve Design Ltd.

1mm Aluminium
Manufacturer to
advise thickness

internal and external

est quantity ~~x 30~~ x 15



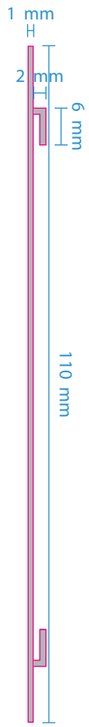

Holes cut for screws,
ideally countersunk

REF. A Paper slide in



DRAFT

PROJECT

Project Name	Wysing
Drawing Name	Signage package
DESIGN STAGE	Draft
DRAWN	EA
CHECKED	SY
DATE	26–02–2026
DRAWING TITLE	Interp holder
DRAWING NO.	1
revision History	

LINES

Cut M100

Crease M100

Dims C100

SCALE

5 0 15 35 60 mm

1:1 at A3

COLOUR & MATERIAL

Doc. Mode CMYK

N/A

N/A

N/A

N/A

N/A


Twelve


Twelve Design Ltd.
www.twelve.la
hi@twelve.la
020 8133 1212

123 Camden High Street
London, NW1 7JR

All Rights reserved. These drawings, concepts, designs and ideas are the property of Twelve. They may not be copied, reproduced, disclosed to others or used in connection with any work other than specified project for which they were prepared, in whole or in part, without the prior written authorisation of Twelve Design Ltd.

Painted timber way finding manufacturer to advise on installation depth

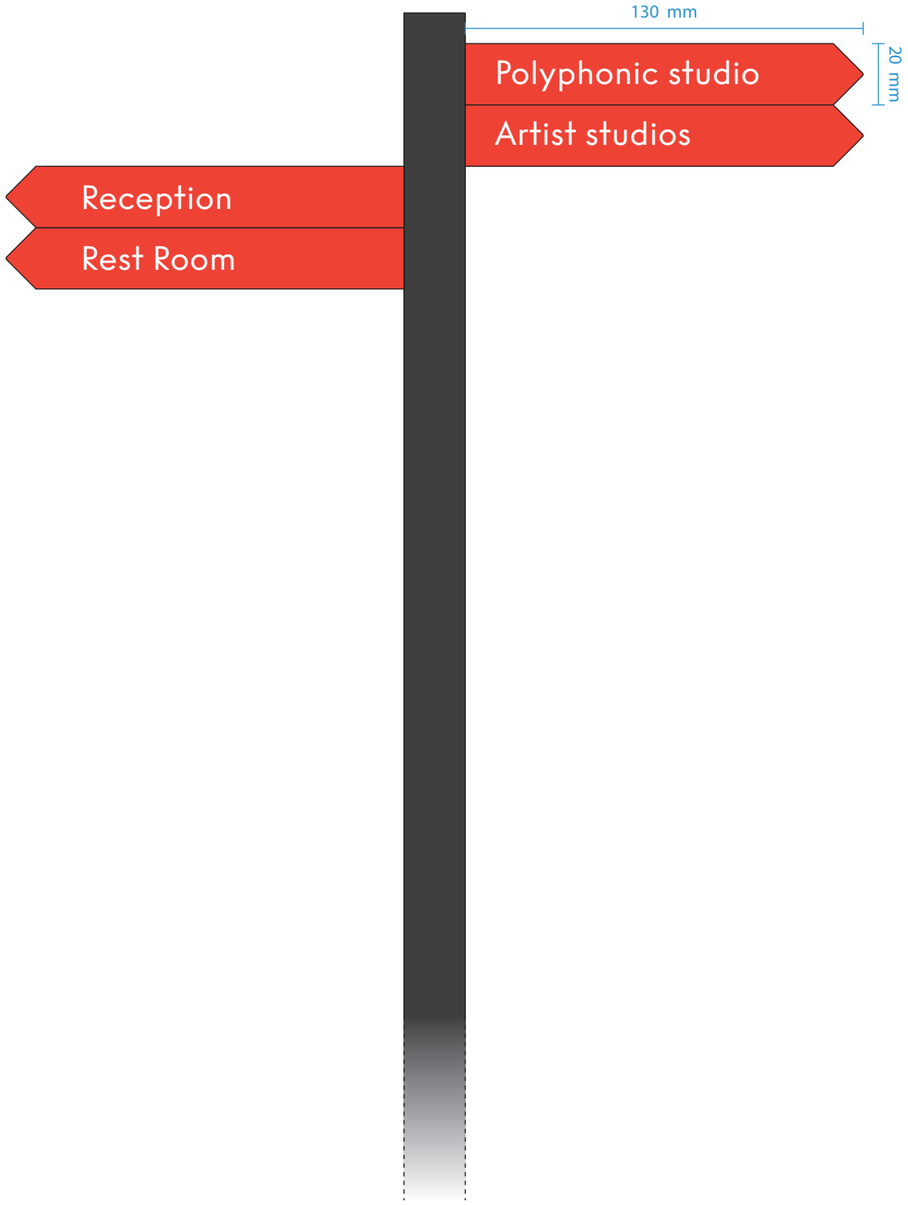

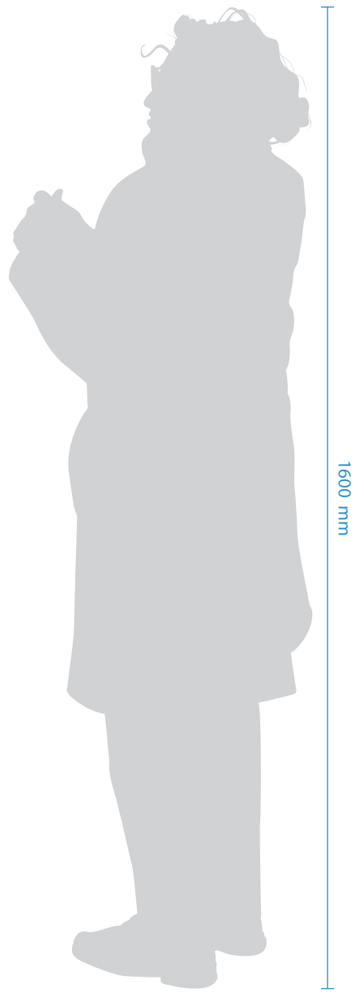



DRAFT

PROJECT

Project Name	Wysing
Drawing Name	Signage package
DESIGN STAGE	Draft
DRAWN	EA
CHECKED	SY
DATE	26–02–2026
DRAWING TITLE	Wayfinding
DRAWING NO.	1
revision History	

LINES

Cut M100

Crease M100

Dims C100

SCALE

1:10 at A3

COLOUR & MATERIAL

Stained black timber	RAL 2002	N/A
N/A	N/A	N/A

Twelve

Twelve Design Ltd.
www.twelve.la
hi@twelve.la
020 8133 1212

123 Camden High Street
London, NW1 7JR

All Rights reserved. These drawings, concepts, designs and ideas are the property of Twelve. They may not be copied, reproduced, disclosed to others or used in connection with any work other than specified project for which they were prepared, in whole or in part, without the prior written authorisation of Twelve Design Ltd.

Door signs
Est Quantity: x 14



REF. A Infilled Engraving



DRAFT

PROJECT

Project Name	Wysing
Drawing Name	Signage package
DESIGN STAGE	Draft
DRAWN	EA
CHECKED	SY
DATE	26-02-2026
DRAWING TITLE	Space signage
DRAWING NO.	1
revision History	

LINES

Cut M100

Crease M100

Dims C100

SCALE

1:2 at A3

COLOUR & MATERIAL

Stained black timber	RAL 1004	N/A
N/A	N/A	N/A

Twelve

Twelve Design Ltd.
www.twelve.la
hi@twelve.la
020 8133 1212

123 Camden High Street
London, NW1 7JR

All Rights reserved. These drawings, concepts, designs and ideas are the property of Twelve. They may not be copied, reproduced, disclosed to others or used in connection with any work other than specified project for which they were prepared, in whole or in part, without the prior written authorisation of Twelve Design Ltd.



Face on



Edge profile
Painted edge

REF. A Infilled Engraving



DRAFT

PROJECT

Project Name	Wysing
Drawing Name	Signage package
DESIGN STAGE	Draft
DRAWN	EA
CHECKED	SY
DATE	26–02–2026
DRAWING TITLE	Space signage
DRAWING NO.	1
revision History	

LINES

Cut M100

Crease M100

Dims C100

SCALE

1:2 at A3

COLOUR & MATERIAL

Stained black timber	RAL 1004	N/A
N/A	N/A	N/A


Twelve

Twelve Design Ltd.
www.twelve.la
hi@twelve.la
020 8133 1212

123 Camden High Street
London, NW1 7JR

All Rights reserved. These drawings, concepts, designs and ideas are the property of Twelve. They may not be copied, reproduced, disclosed to others or used in connection with any work other than specified project for which they were prepared, in whole or in part, without the prior written authorisation of Twelve Design Ltd.



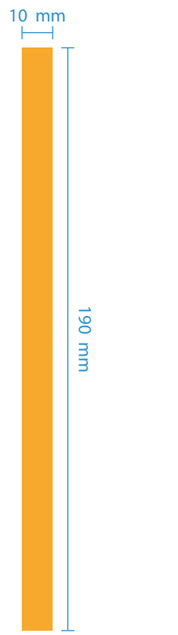

REF. A Infilled Engraving



DRAFT

PROJECT

Project Name	Wysing
Drawing Name	Signage package
DESIGN STAGE	Draft
DRAWN	EA
CHECKED	SY
DATE	26–02–2026
DRAWING TITLE	Space signage
DRAWING NO.	1
revision History	

LINES

Cut M100

Crease M100

Dims C100

SCALE

1:2 at A3

COLOUR & MATERIAL

Stained black timber	RAL 1004	N/A
N/A	N/A	N/A

Twelve


Twelve Design Ltd.
www.twelve.la
hi@twelve.la
020 8133 1212

123 Camden High Street
London, NW1 7JR

All Rights reserved. These drawings, concepts, designs and ideas are the property of Twelve. They may not be copied, reproduced, disclosed to others or used in connection with any work other than specified project for which they were prepared, in whole or in part, without the prior written authorisation of Twelve Design Ltd.



Face on

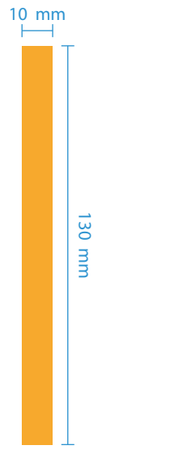

Edge profile
Painted edge

REF. A Infilled Engraving



DRAFT

PROJECT

Project Name	Wysing
Drawing Name	Signage package
DESIGN STAGE	Draft
DRAWN	EA
CHECKED	SY
DATE	26–02–2026
DRAWING TITLE	Space signage
DRAWING NO.	1
revision History	

LINES

Cut M100

Crease M100

Dims C100

SCALE

1:2 at A3

COLOUR & MATERIAL


Stained black timber	RAL 1004	N/A
N/A	N/A	N/A

Twelve

Twelve Design Ltd.
www.twelve.la
hi@twelve.la
020 8133 1212

123 Camden High Street
London, NW1 7JR

All Rights reserved. These drawings, concepts, designs and ideas are the property of Twelve. They may not be copied, reproduced, disclosed to others or used in connection with any work other than specified project for which they were prepared, in whole or in part, without the prior written authorisation of Twelve Design Ltd.

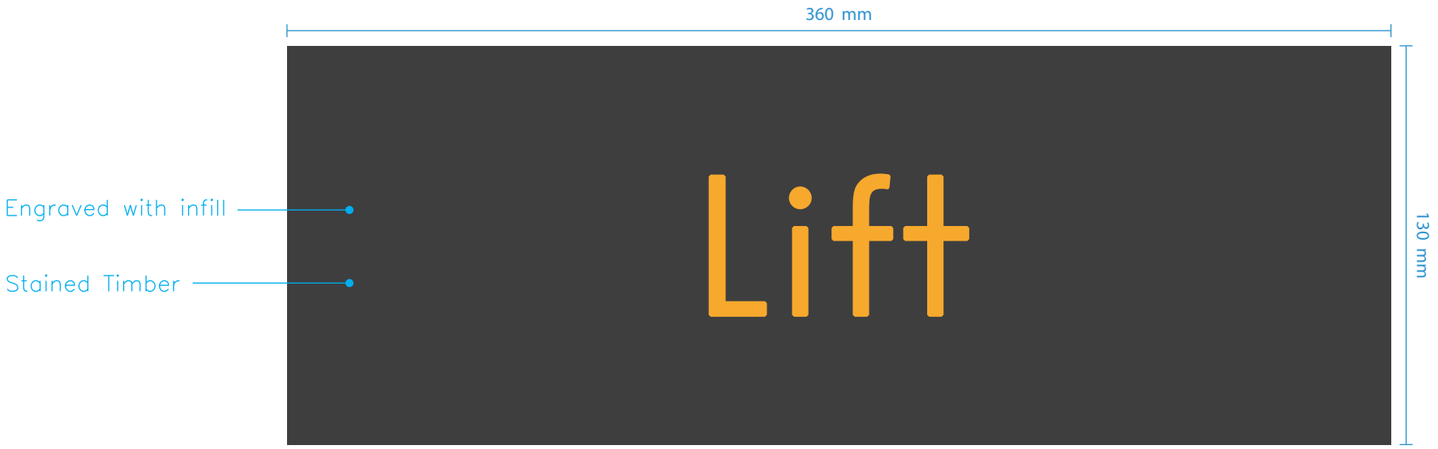

Face on



Edge profile
Painted edge

REF. A Infilled Engraving



DRAFT

PROJECT

Project Name	Wysing
Drawing Name	Signage package
DESIGN STAGE	Draft
DRAWN	EA
CHECKED	SY
DATE	26–02–2026
DRAWING TITLE	Space signage
DRAWING NO.	1
revision History	

LINES

Cut M100

Crease M100

Dims C100

SCALE

1:2 at A3

COLOUR & MATERIAL

Stained black timber	RAL 1004	N/A
N/A	N/A	N/A

Twelve


Twelve Design Ltd.
www.twelve.la
hi@twelve.la
020 8133 1212

123 Camden High Street
London, NW1 7JR

All Rights reserved. These drawings, concepts, designs and ideas are the property of Twelve. They may not be copied, reproduced, disclosed to others or used in connection with any work other than specified project for which they were prepared, in whole or in part, without the prior written authorisation of Twelve Design Ltd.



Face on

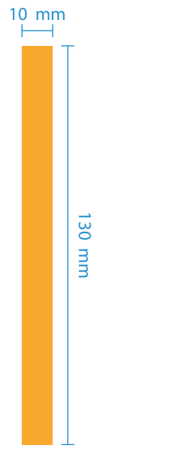

Edge profile
Painted edge

REF. A Infilled Engraving



DRAFT

PROJECT

Project Name	Wysing
Drawing Name	Signage package
DESIGN STAGE	Draft
DRAWN	EA
CHECKED	SY
DATE	26–02–2026
DRAWING TITLE	Space signage
DRAWING NO.	1
revision History	

LINES

Cut M100

Crease M100

Dims C100

SCALE

1:2 at A3

COLOUR & MATERIAL


Stained black timber	RAL 1004	N/A
N/A	N/A	N/A

Twelve


Twelve Design Ltd.
www.twelve.la
hi@twelve.la
020 8133 1212

123 Camden High Street
London, NW1 7JR

All Rights reserved. These drawings, concepts, designs and ideas are the property of Twelve. They may not be copied, reproduced, disclosed to others or used in connection with any work other than specified project for which they were prepared, in whole or in part, without the prior written authorisation of Twelve Design Ltd.

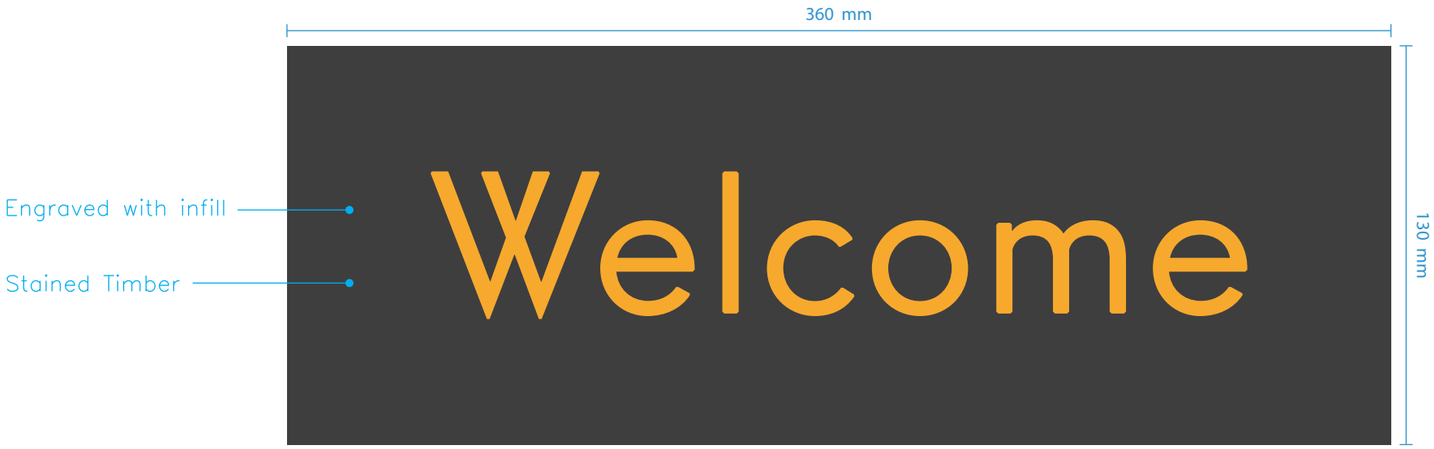

Face on

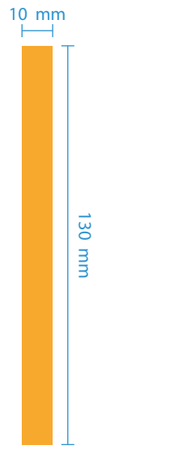

Edge profile
Painted edge

REF. A Infilled Engraving



DRAFT

PROJECT

Project Name	Wysing
Drawing Name	Signage package
DESIGN STAGE	Draft
DRAWN	EA
CHECKED	SY
DATE	26–02–2026
DRAWING TITLE	Space signage
DRAWING NO.	1
revision History	

LINES

Cut M100

Crease M100

Dims C100

SCALE

1:2 at A3

COLOUR & MATERIAL

Stained black timber	RAL 1004	N/A
N/A	N/A	N/A

Twelve


Twelve Design Ltd.
www.twelve.la
hi@twelve.la
020 8133 1212

123 Camden High Street
London, NW1 7JR

All Rights reserved. These drawings, concepts, designs and ideas are the property of Twelve. They may not be copied, reproduced, disclosed to others or used in connection with any work other than specified project for which they were prepared, in whole or in part, without the prior written authorisation of Twelve Design Ltd.



Face on

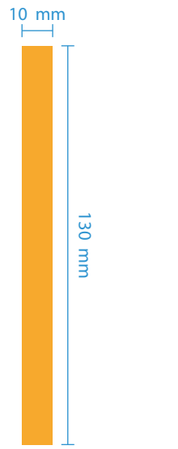

Edge profile
Painted edge

REF. A Infilled Engraving



DRAFT

PROJECT

Project Name	Wysing
Drawing Name	Signage package
DESIGN STAGE	Draft
DRAWN	EA
CHECKED	SY
DATE	26–02–2026
DRAWING TITLE	Space signage
DRAWING NO.	1
revision History	

LINES

Cut M100

Crease M100

Dims C100

SCALE

1:2 at A3

COLOUR & MATERIAL

Stained black timber	RAL 1004	N/A
N/A	N/A	N/A

Twelve

Twelve Design Ltd.
www.twelve.la
hi@twelve.la
020 8133 1212

123 Camden High Street
London, NW1 7JR

All Rights reserved. These drawings, concepts, designs and ideas are the property of Twelve. They may not be copied, reproduced, disclosed to others or used in connection with any work other than specified project for which they were prepared, in whole or in part, without the prior written authorisation of Twelve Design Ltd.



Face on



Edge profile
Painted edge

REF. A Infilled Engraving



DRAFT

PROJECT

Project Name	Wysing
Drawing Name	Signage package
DESIGN STAGE	Draft
DRAWN	EA
CHECKED	SY
DATE	26–02–2026
DRAWING TITLE	Space signage
DRAWING NO.	1
revision History	

LINES

Cut M100

Crease M100

Dims C100

SCALE

1:2 at A3

COLOUR & MATERIAL

Stained black timber	RAL 1004	N/A
N/A	N/A	N/A


Twelve

Twelve Design Ltd.
www.twelve.la
hi@twelve.la
020 8133 1212

123 Camden High Street
London, NW1 7JR

All Rights reserved. These drawings, concepts, designs and ideas are the property of Twelve. They may not be copied, reproduced, disclosed to others or used in connection with any work other than specified project for which they were prepared, in whole or in part, without the prior written authorisation of Twelve Design Ltd.



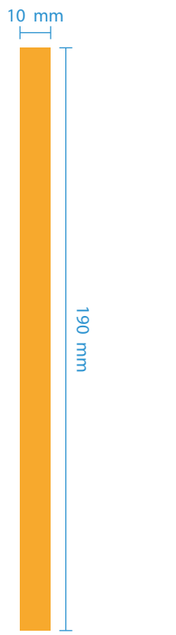

REF. A Infilled Engraving



DRAFT

PROJECT

Project Name	Wysing
Drawing Name	Signage package
DESIGN STAGE	Draft
DRAWN	EA
CHECKED	SY
DATE	26–02–2026
DRAWING TITLE	Space signage
DRAWING NO.	1
revision History	

LINES

Cut M100

Crease M100

Dims C100

SCALE

1:2 at A3

COLOUR & MATERIAL

Stained black timber	RAL 1004	N/A
N/A	N/A	N/A

Twelve

Twelve Design Ltd.
www.twelve.la
hi@twelve.la
020 8133 1212

123 Camden High Street
London, NW1 7JR

All Rights reserved. These drawings, concepts, designs and ideas are the property of Twelve. They may not be copied, reproduced, disclosed to others or used in connection with any work other than specified project for which they were prepared, in whole or in part, without the prior written authorisation of Twelve Design Ltd.



Face on



Edge profile
Painted edge

REF. A Infilled Engraving



DRAFT

PROJECT

Project Name	Wysing
Drawing Name	Signage package
DESIGN STAGE	Draft
DRAWN	EA
CHECKED	SY
DATE	26–02–2026
DRAWING TITLE	Space signage
DRAWING NO.	1
revision History	

LINES

Cut M100

Crease M100

Dims C100

SCALE

1:2 at A3

COLOUR & MATERIAL

Stained black timber	RAL 1004	N/A
N/A	N/A	N/A

Twelve


Twelve Design Ltd.
www.twelve.la
hi@twelve.la
020 8133 1212


123 Camden High Street
London, NW1 7JR

All Rights reserved. These drawings, concepts, designs and ideas are the property of Twelve. They may not be copied, reproduced, disclosed to others or used in connection with any work other than specified project for which they were prepared, in whole or in part, without the prior written authorisation of Twelve Design Ltd.

Off the shelf components
Size indicative, purchase direct from suppliers



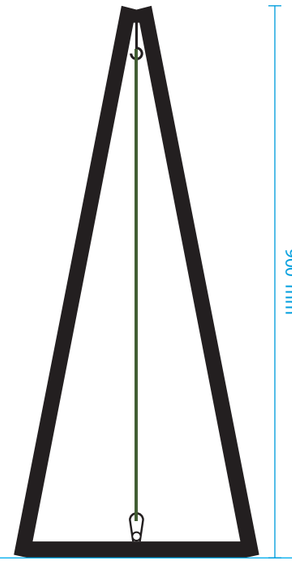

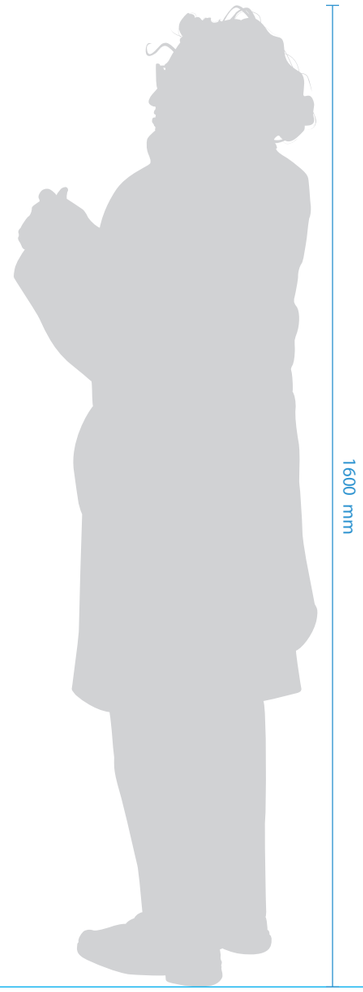

REF. A A–frame



DRAFT

PROJECT

Project Name	Wysing
Drawing Name	Signage package
DESIGN STAGE	Draft
DRAWN	EA
CHECKED	SY
DATE	26–02–2026
DRAWING TITLE	A–Frame
DRAWING NO.	1
revision History	

LINES

Cut M100

Crease M100

Dims C100

SCALE

1:10 at A3

COLOUR & MATERIAL

Painted wood

N/A

N/A

N/A

N/A

N/A


Twelve


Twelve Design Ltd.
www.twelve.la
hi@twelve.la
020 8133 1212

123 Camden High Street
London, NW1 7JR

All Rights reserved. These drawings, concepts, designs and ideas are the property of Twelve. They may not be copied, reproduced, disclosed to others or used in connection with any work other than specified project for which they were prepared, in whole or in part, without the prior written authorisation of Twelve Design Ltd.

Off the shelf components
Size indicative, purchase direct from suppliers

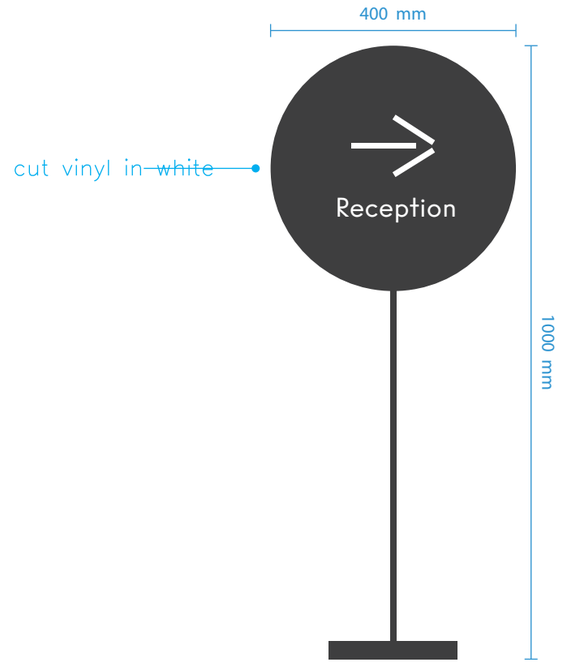

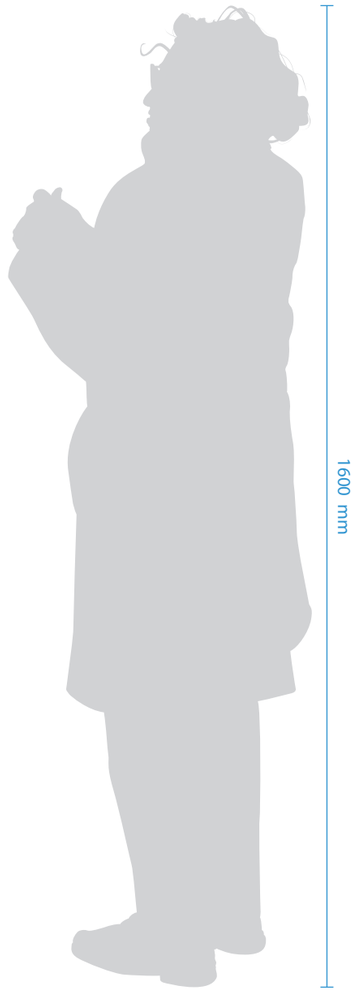

REF. A



DRAFT

PROJECT

Project Name	Wysing
Drawing Name	Signage package
DESIGN STAGE	Draft
DRAWN	EA
CHECKED	SY
DATE	26–02–2026
DRAWING TITLE	Freestanding signage
DRAWING NO.	1
revision History	

LINES

Cut M100

Crease M100

Dims C100

SCALE

1:10 at A3

COLOUR & MATERIAL

N/A N/A N/A

N/A N/A N/A


Twelve


Twelve Design Ltd.
www.twelve.la
hi@twelve.la
020 8133 1212

123 Camden High Street
London, NW1 7JR

All Rights reserved. These drawings, concepts, designs and ideas are the property of Twelve. They may not be copied, reproduced, disclosed to others or used in connection with any work other than specified project for which they were prepared, in whole or in part, without the prior written authorisation of Twelve Design Ltd.

Off the shelf components
Size indicative, purchase direct from suppliers

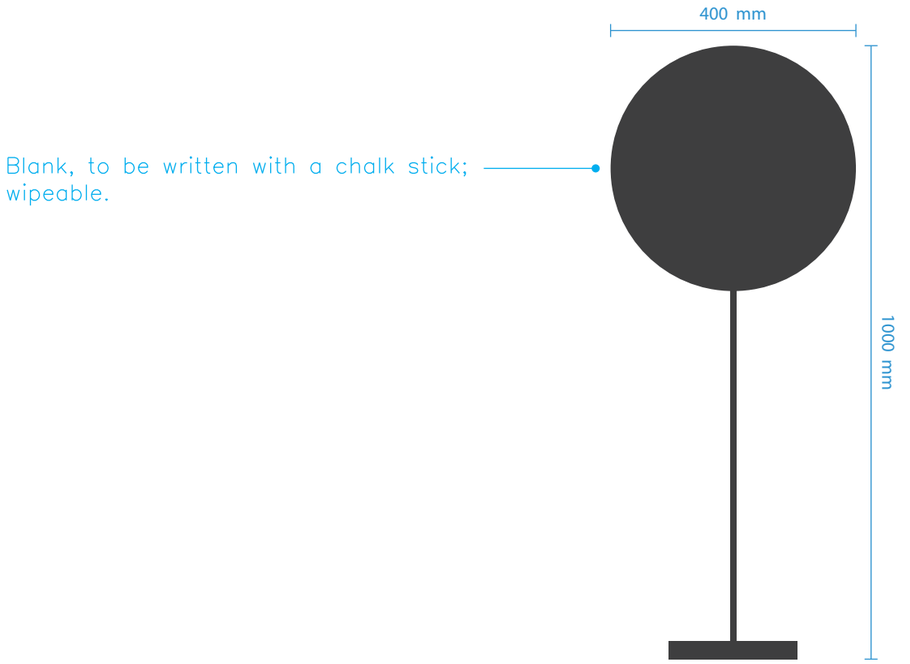

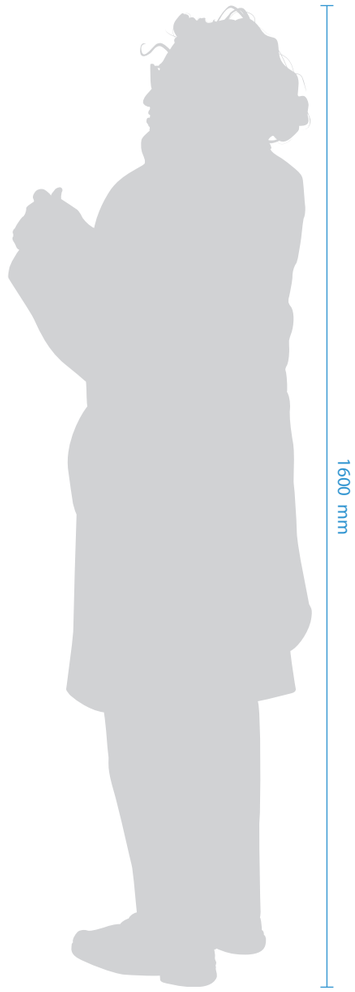

REF. A



DRAFT

PROJECT

Project Name	Wysing
Drawing Name	Signage package
DESIGN STAGE	Draft
DRAWN	EA
CHECKED	SY
DATE	26–02–2026
DRAWING TITLE	Freestanding signage
DRAWING NO.	1
revision History	

LINES

Cut M100

Crease M100

Dims C100

SCALE

1:10 at A3

COLOUR & MATERIAL

N/A N/A N/A

N/A N/A N/A

Twelve

Twelve Design Ltd.
www.twelve.la
hi@twelve.la
020 8133 1212

123 Camden High Street
London, NW1 7JR

All Rights reserved. These drawings, concepts, designs and ideas are the property of Twelve. They may not be copied, reproduced, disclosed to others or used in connection with any work other than specified project for which they were prepared, in whole or in part, without the prior written authorisation of Twelve Design Ltd.